


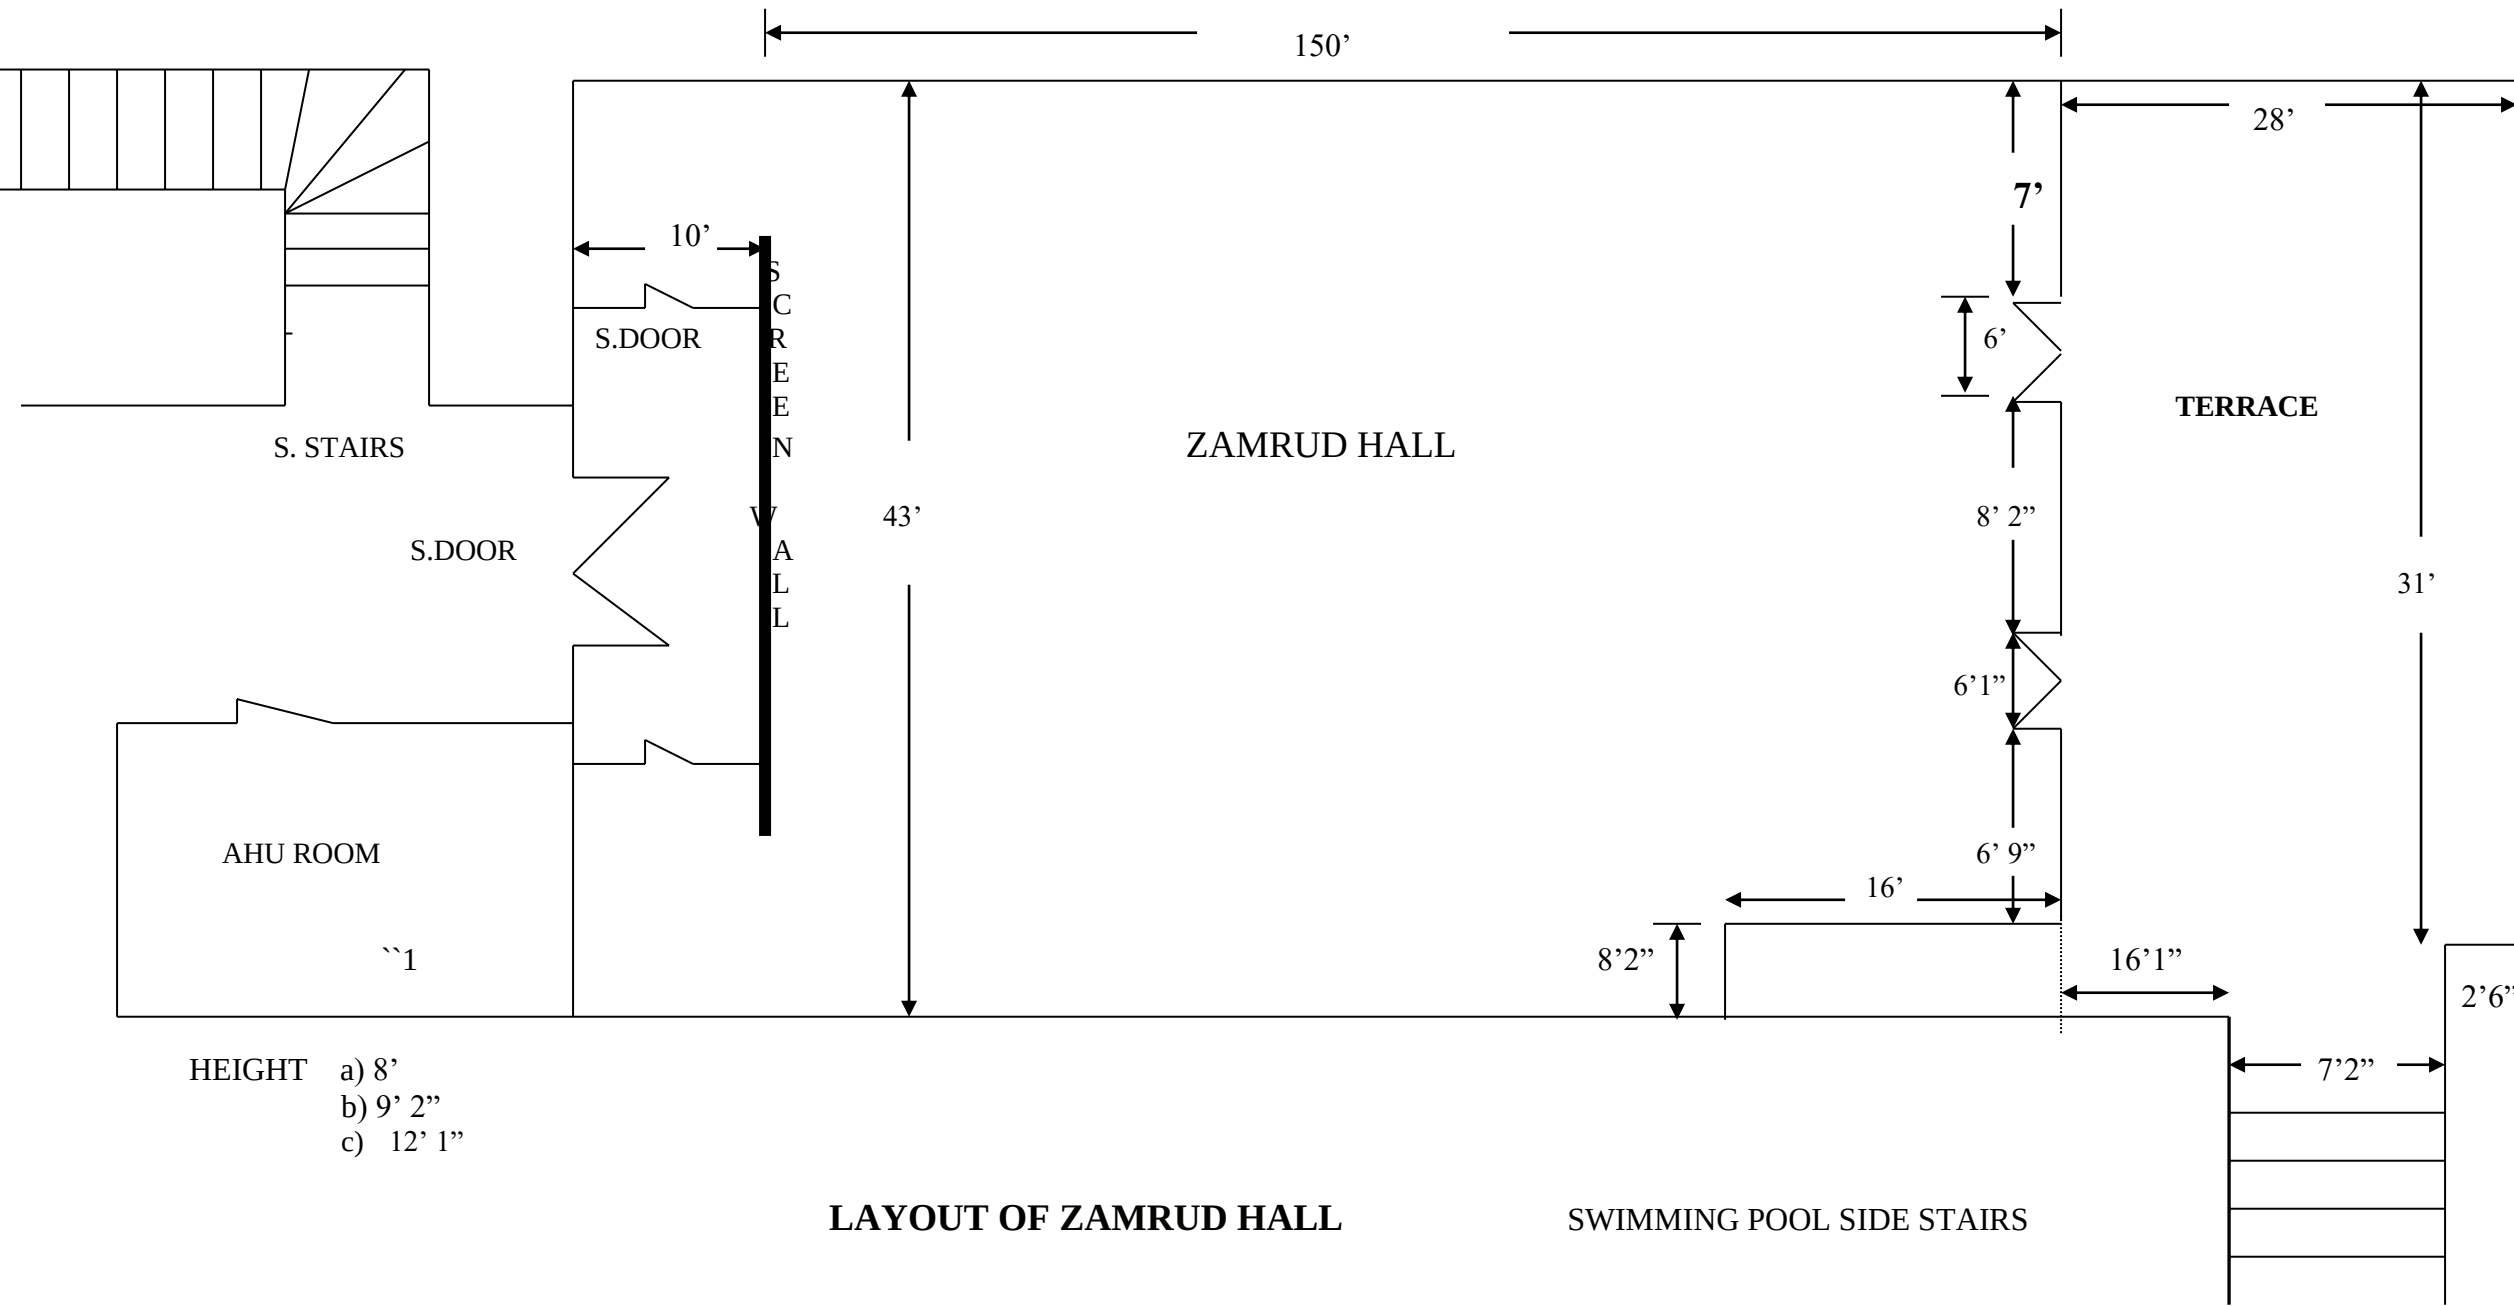

LAYOUT OF ZAMRUD HALL

SWIMMING POOL SIDE STAIRS